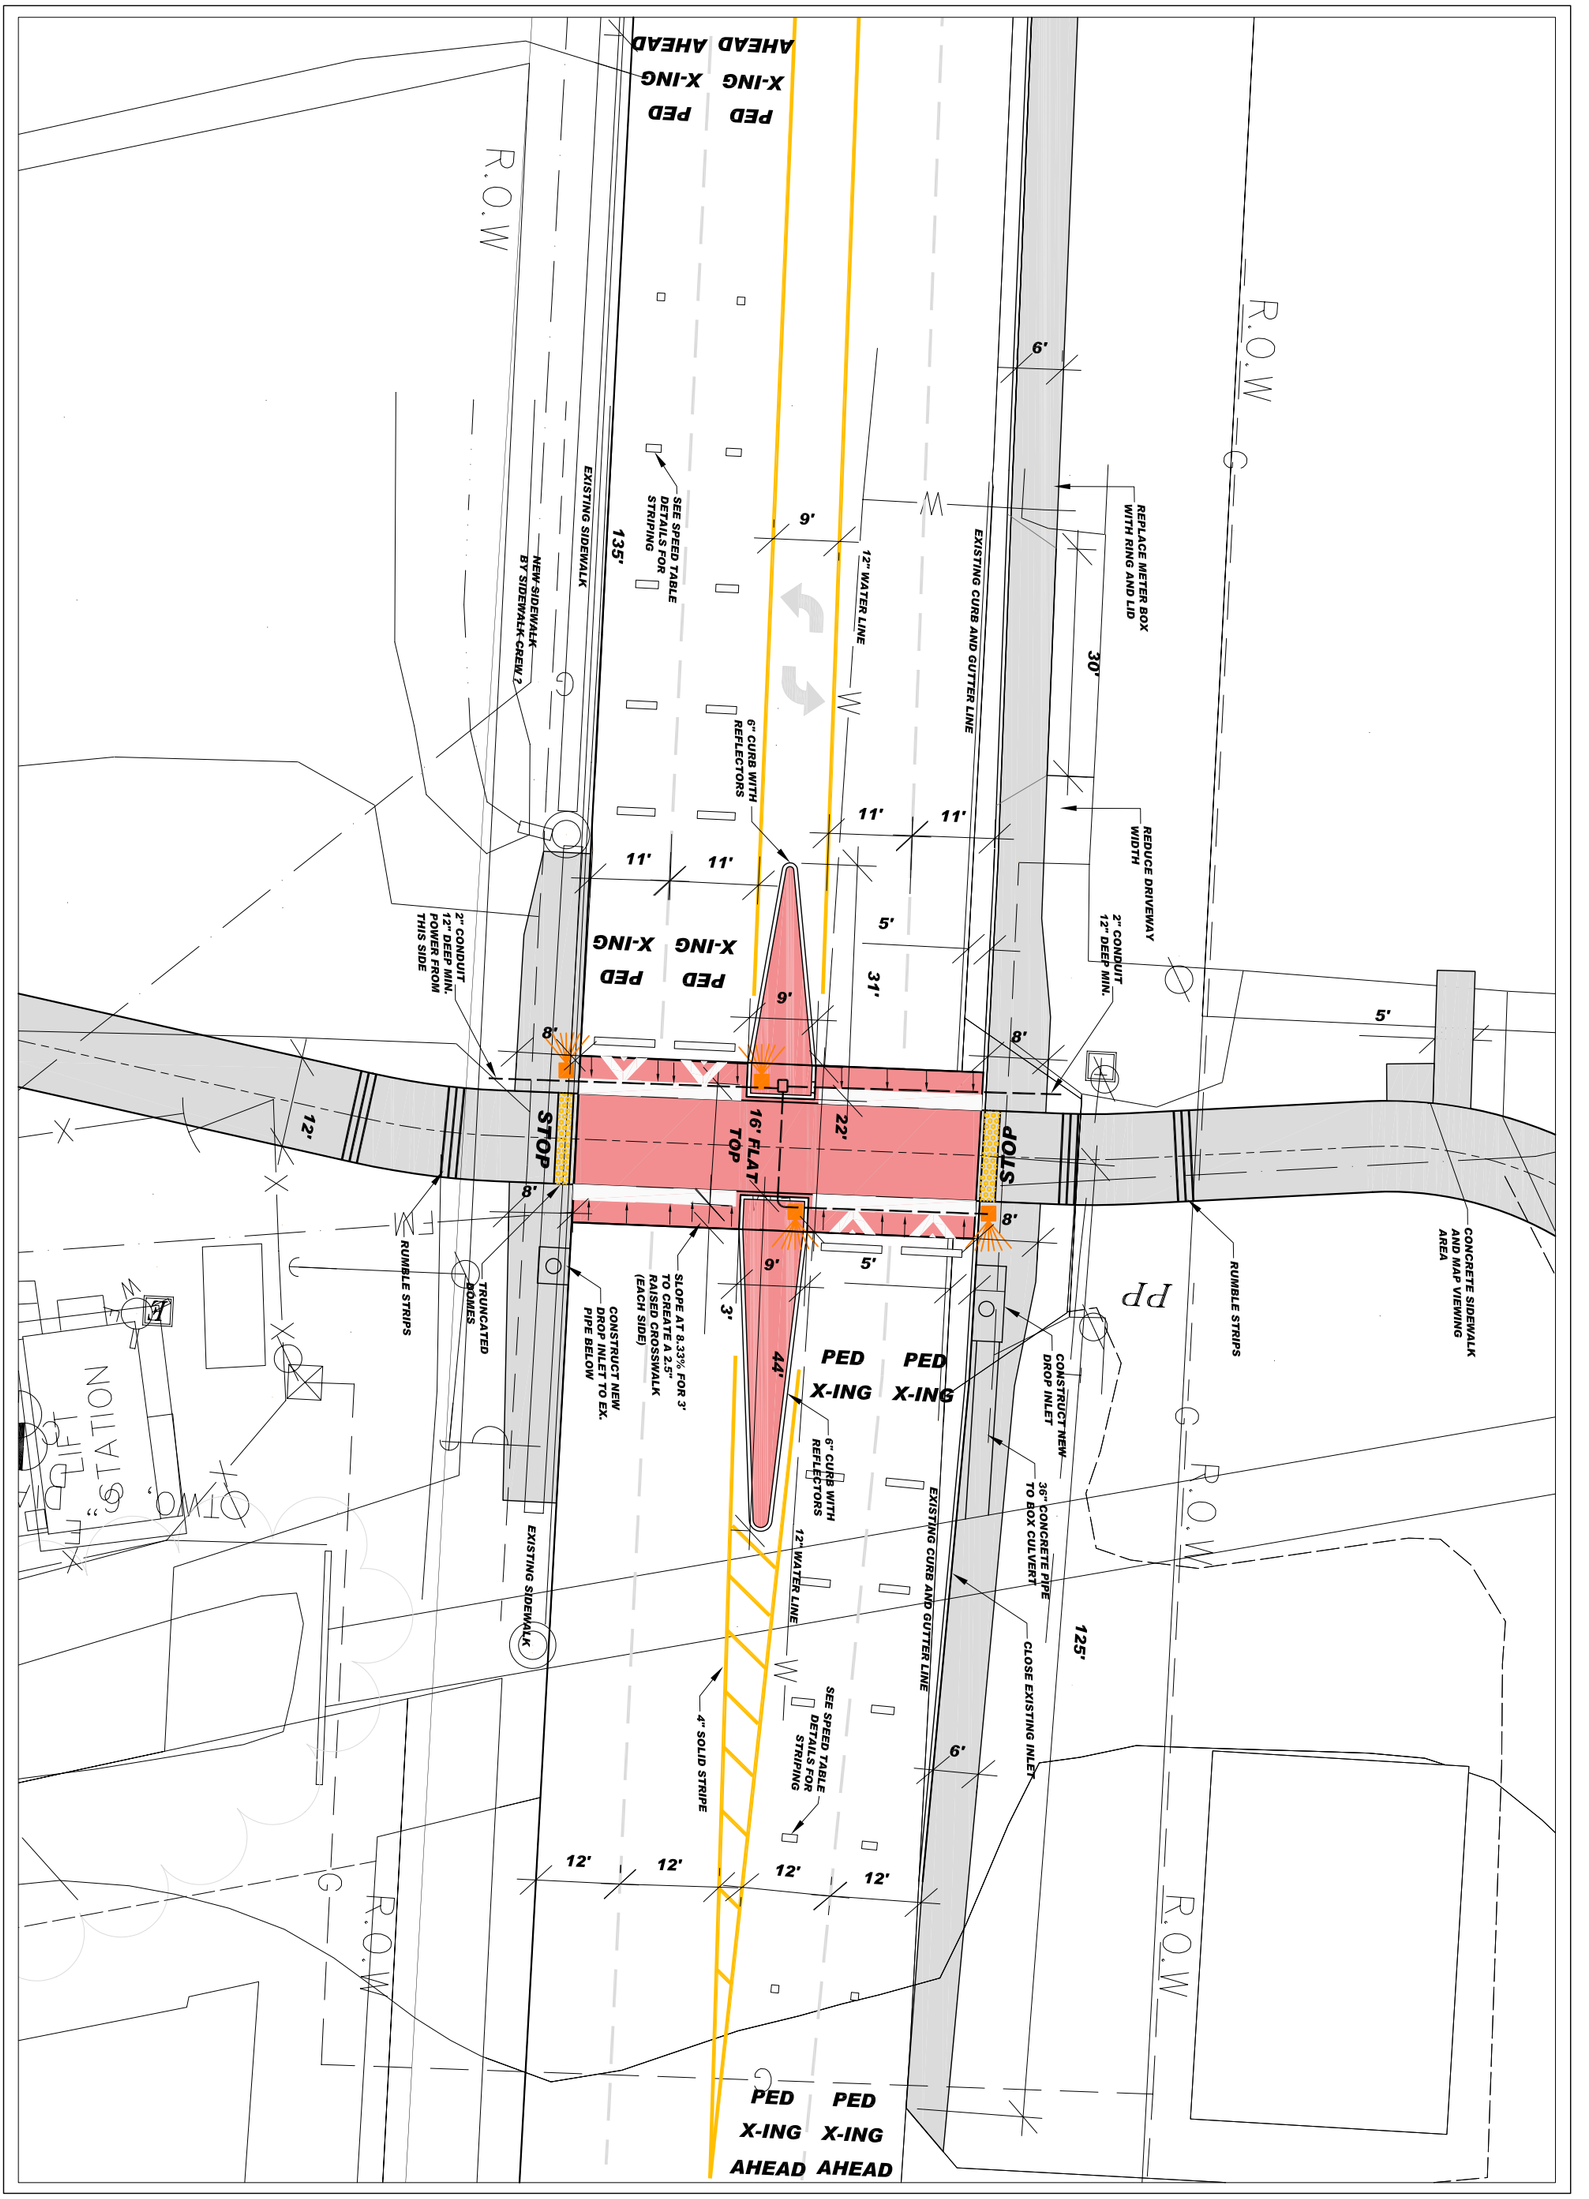

Scull Creek Trail

NORTH STREET CROSSING

JANUARY 2009

Fayetteville ARKANSAS

Engineering Division
113 W. Mountain
Fayetteville, AR 72701
479-575-8206